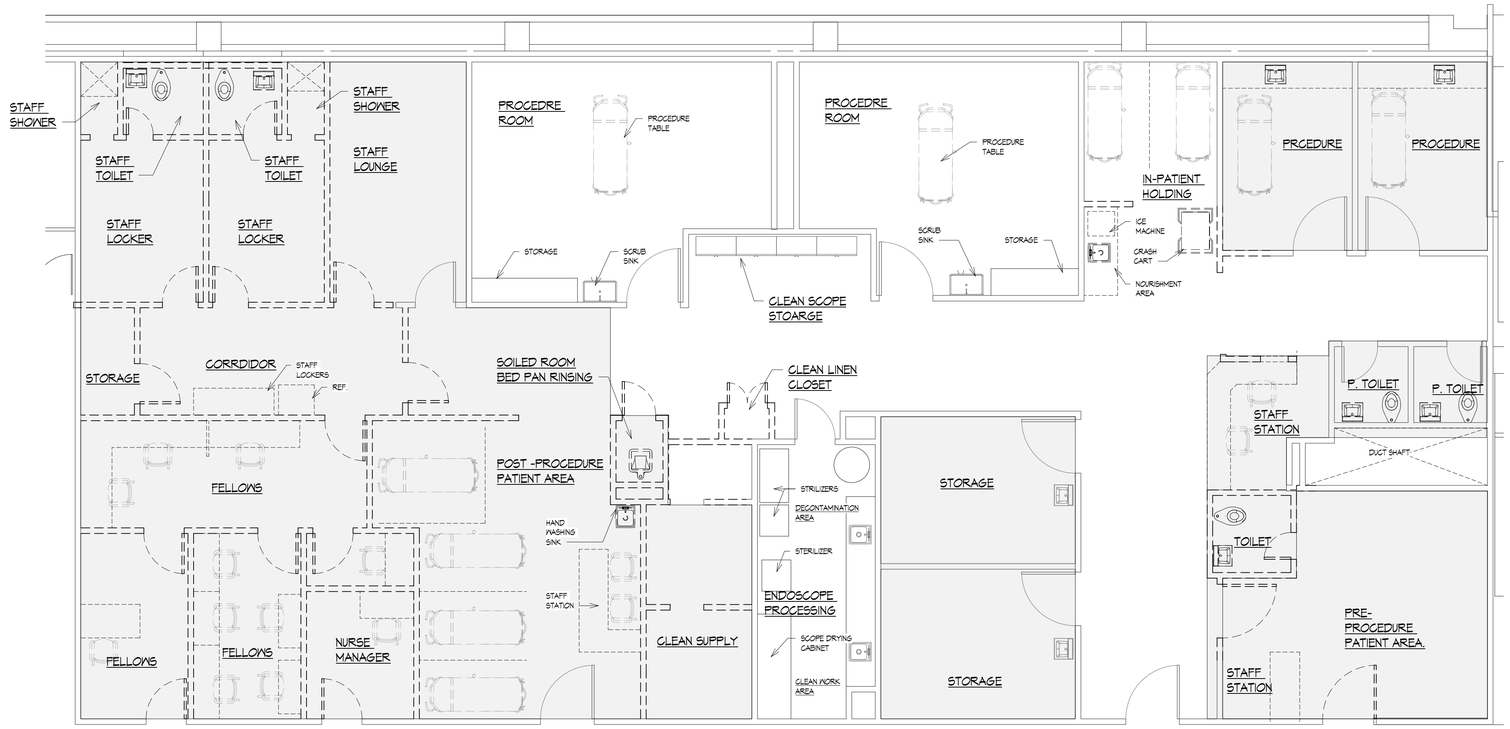


2 EXISTING PLAN
A-2 SCALE: 3/16" = 1'-0"

SUITE
5,140 SF.

1 PROPOSED PLAN
A-2 SCALE: 3/16" = 1'-0"

Contractor shall verify all field conditions and dimensions and be responsible for field fit and quantity of work. No allowances shall be made in behalf of the contractor for any error or neglect on his part. Drawings shall not be scaled. This document and the ideas and designs incorporated herein, as a instrument of professional service, is the property of BUCKMAN ARCHITECTURAL GROUP, P.A. and is not to be used in whole or in part for any other project without the written authorization of BUCKMAN ARCHITECTURAL GROUP, P.A.

All rights reserved
© 2021 BUCKMAN ARCHITECTURAL GROUP, P.A.

CONSULTAN

MEP ENGINEERING

ARCHITECT

SCHUNKEWITZ
DANIEL SCHUNKEWITZ, ARCHITECT
1015 BENDERMERE AVENUE
WANAMASSA NJ, 07712
917-848-2350
DS@DSAHEALTHCARE.COM

| no. | date | description |
|---|---|---|

revisions

LICENSE. NO.: NJ

Client
University HOSPITAL
Newark, NJ

Project Name &
MEDICAL SPECIAL SERVICES SUITE
HOSPITAL BUILDING LEVEL E

Drawing
SCHEMATIC DESIGN

| | |
|---|---|
| Drawn: Author | Date: 1-4-23 |
| Checked: Checker | Scale: AS NOTED |

Issued To
CONSTRUCTION DOCUMENT
BID SET

File

Drawing
A-2

OF